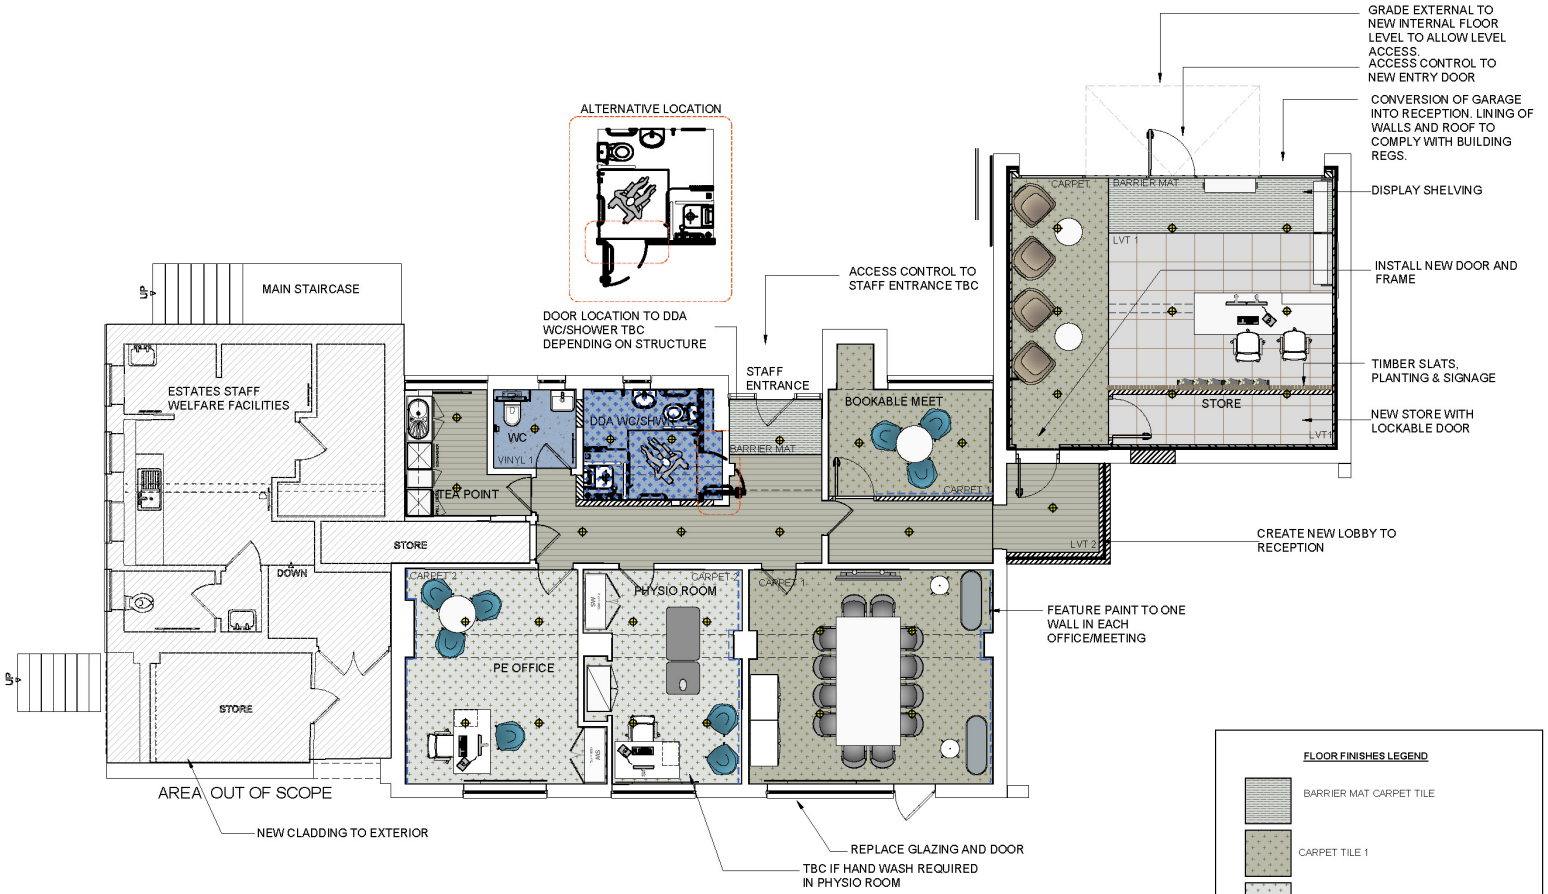


FLOOR FINISHES LEGEND

- BARRIER MAT CARPET TILE
- CARPET TILE 1
- CARPET TILE 2
- NON SLIP SHEET VINYL
- STONE STYLE LVT 1
- TIMBER PLANK STYLE LVT 2

0 1 2 3 4 5
1:50 Scale Bar (m.)

Disclaimer

This drawing and associated design are the property Envoplan Ltd.
Copyright is reserved and all drawings are issued on the condition that they are not copied, reproduced or disclosed to any unauthorised person, either wholly or in part without written consent from Envoplan Ltd.
Dimensions are to be checked on site and figured dimensions are to be taken in preference to those scaled.

This drawing is for information purposes only. All doors, furniture and M&E detailing are representative only.

	Revision notes	By	Dates
	First Issue	SH	02.11.23
A	First Issue	SH	06.11.23

ENVOPLAN


SUBJECT TO SITE SURVEY
CHECK SURVEY UNDERTAKEN ONLY
BUILDING PARAMETERS TAKEN FROM DRAWINGS PROVIDED
BUILDING PARAMETERS TAKEN FROM AS BUILT DRAWINGS PROVIDED

PRE-CONTRACT

Client	DURHAM SCHOOL
Project	DURHAM SCHOOL QUARRYHEADS LN DURHAM DH1 4SZ
Title	SCHOOL HOUSE - PAVILION PROPOSED LAYOUT GROUND FLOOR

Scale	Date	Drawn By	Checked By/ Date
1 : 100(A3)	02.11.23	SH	

Project No.	Floor	Drg No.	Rev
S23-2116	GR	SK01	A

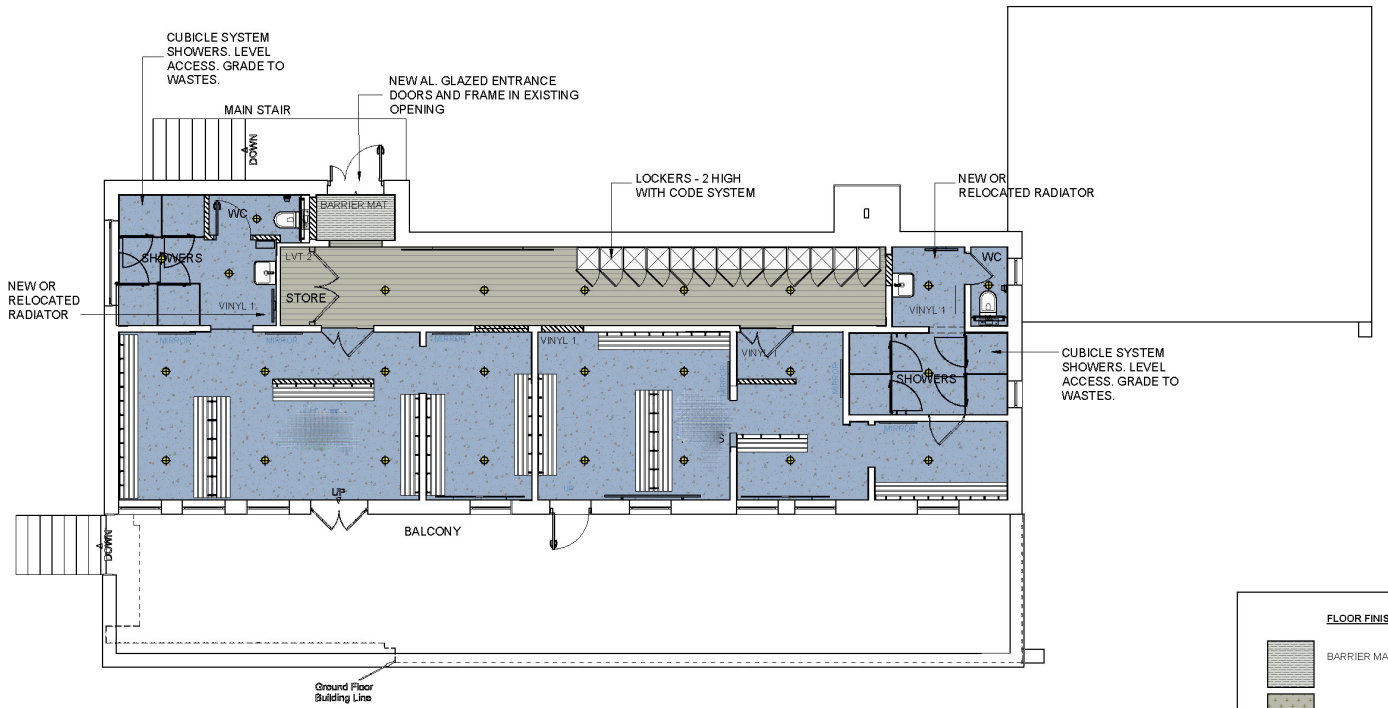



FLOOR FINISHES LEGEND

- BARRIER MAT CARPET TILE
- CARPET TILE 1
- CARPET TILE 2
- NON SLIP SHEET VINYL
- STONE STYLE LVT 1
- TIMBER PLANK STYLE LVT 2

Disclaimer

This drawing and associated design are the property Envoplan Ltd.
Copyright is reserved and all drawings are issued on the condition that they are not copied, reproduced or disclosed to any unauthorised person, either wholly or in part without written consent from Envoplan Ltd.
Dimensions are to be checked on site and figured dimensions are to be taken in preference to those scaled.

This drawing is for information purposes only. All doors, furniture and M&E detailing are representative only.

	Revision notes	By	Dates
	First Issue	SH	02.11.23
A	First Issue	SH	06.11.23

ENVOPLAN

SUBJECT TO SITE SURVEY

CHECK SURVEY UNDERTAKEN ONLY

BUILDING PARAMETERS TAKEN FROM DRAWINGS PROVIDED

BUILDING PARAMETERS TAKEN FROM AS BUILT DRAWINGS PROVIDED

PRE-CONTRACT

Client	DURHAM SCHOOL
Project	DURHAM SCHOOL QUARRYHEADS LN DURHAM DH1 4SZ
Title	SCHOOL HOUSE - PAVILION PROPOSED LAYOUT FIRST FLOOR

Scale	Date	Drawn By	Checked By/ Date
1 : 100(A3)	2.11.23	SH	

Project No.	Floor	Drg No.	Rev
S23-2116	01	SK01	A


RECEPTION
Durham School




Muscular System




storage
tea point
49
1955-6
accessible
changing room


changing rooms
1